


NOTE: ALL PROGRAMMABLE/ADDRESSABLE DEVICES SHALL BE PROGRAMMED BY OTHERS.

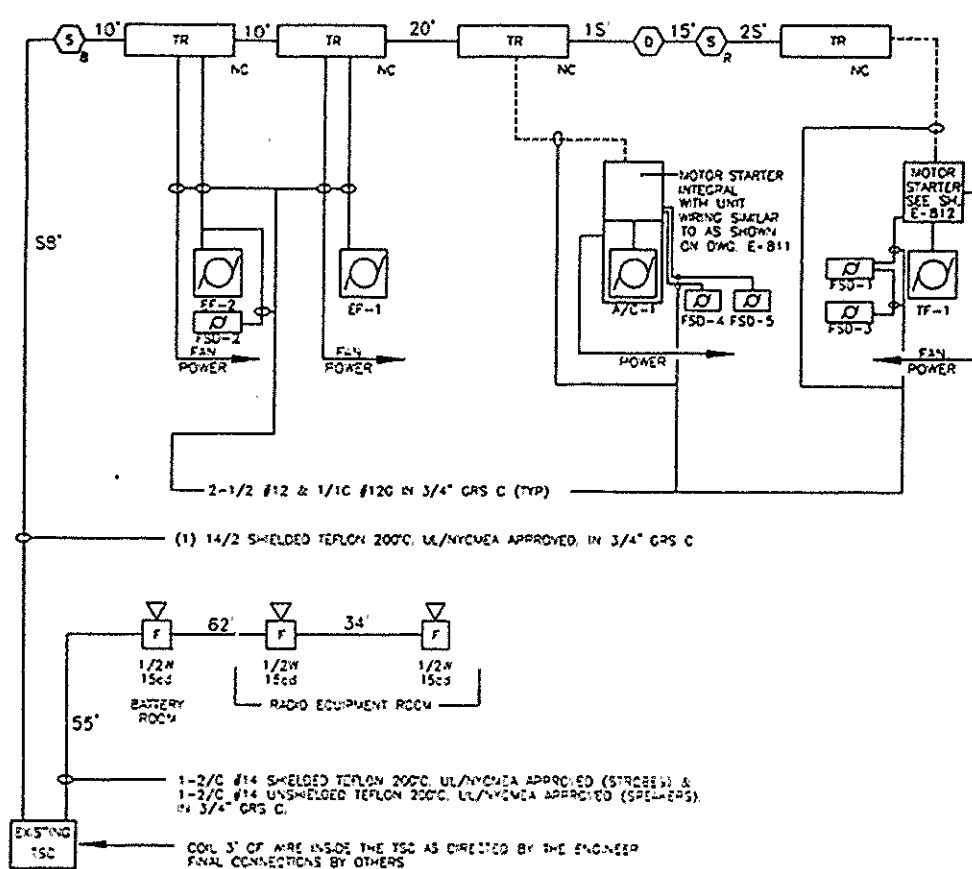

SEQUENCE OF OPERATION


- ANY DETECTOR OPERATION (ALARM) SHUTS DOWN ALL FANS (EP-1, EP-2, TF-1, AND A/C-1) AND CLOSING ALL FIRE SMOKE DOORERS FSD-1 THROUGH FSD-5 VIA TR ADDRESSABLE INTERFACES.
- ALL EVENTS REPORT TO BASE BUILDING FIRE ALARM SYSTEM VIA DIRECT CONNECTION (FROM EXISTING TSC CABINET).

FIRE ALARM SYSTEM RISER DIAGRAM (NOT TO SCALE)

NOTE: ALL CIRCUIT LENGTHS ARE APPROXIMATE.

| STROBE CIRCUIT | TYPE STROBE | # STROBES/CIRCUIT | CURRENT EA. @ 24VDC | TOTAL CURRENT/STROBE CIRCUIT |
|----------------|-------------|-------------------|---------------------|------------------------------|
| NUMBER 1 | 15 | 3 | 0.063A | 0.189A |

| SPEAKER CIRCUIT | WATTAGE TAP | QUANTITY | TOTAL WATTS |
|-----------------|-------------|----------|-------------|
| NUMBER 1 | 1/2 W | 3 | 1 1/2 W |

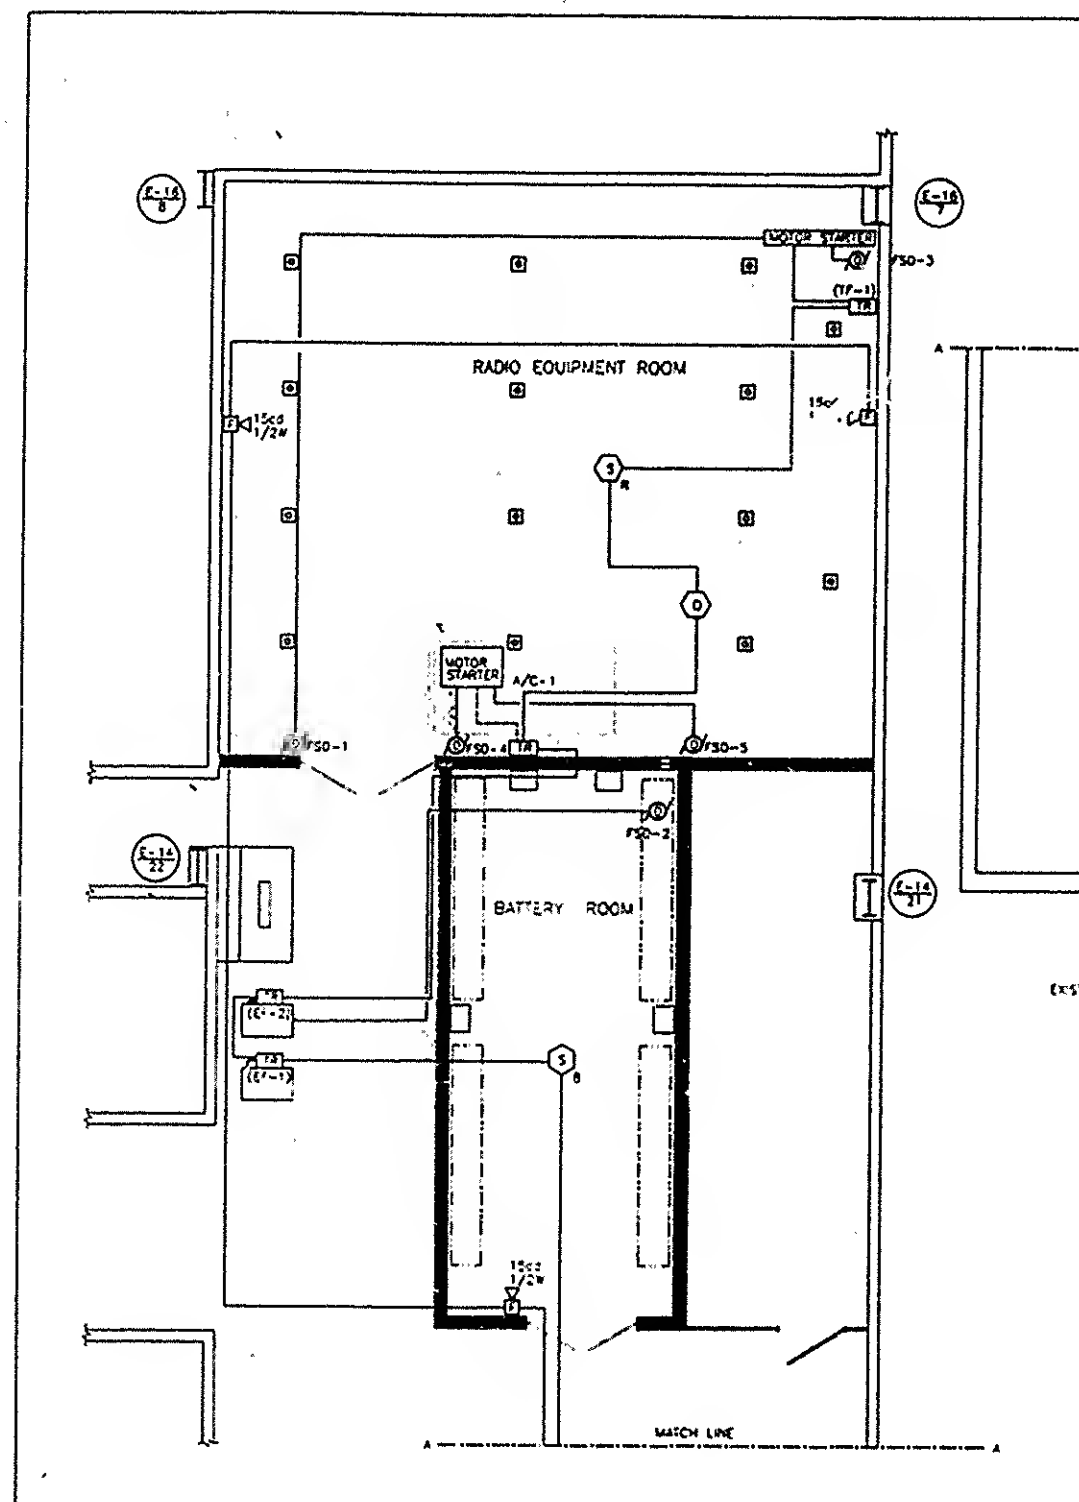

FIRE ALARM SYSTEM

SCALE 1/8\"/>